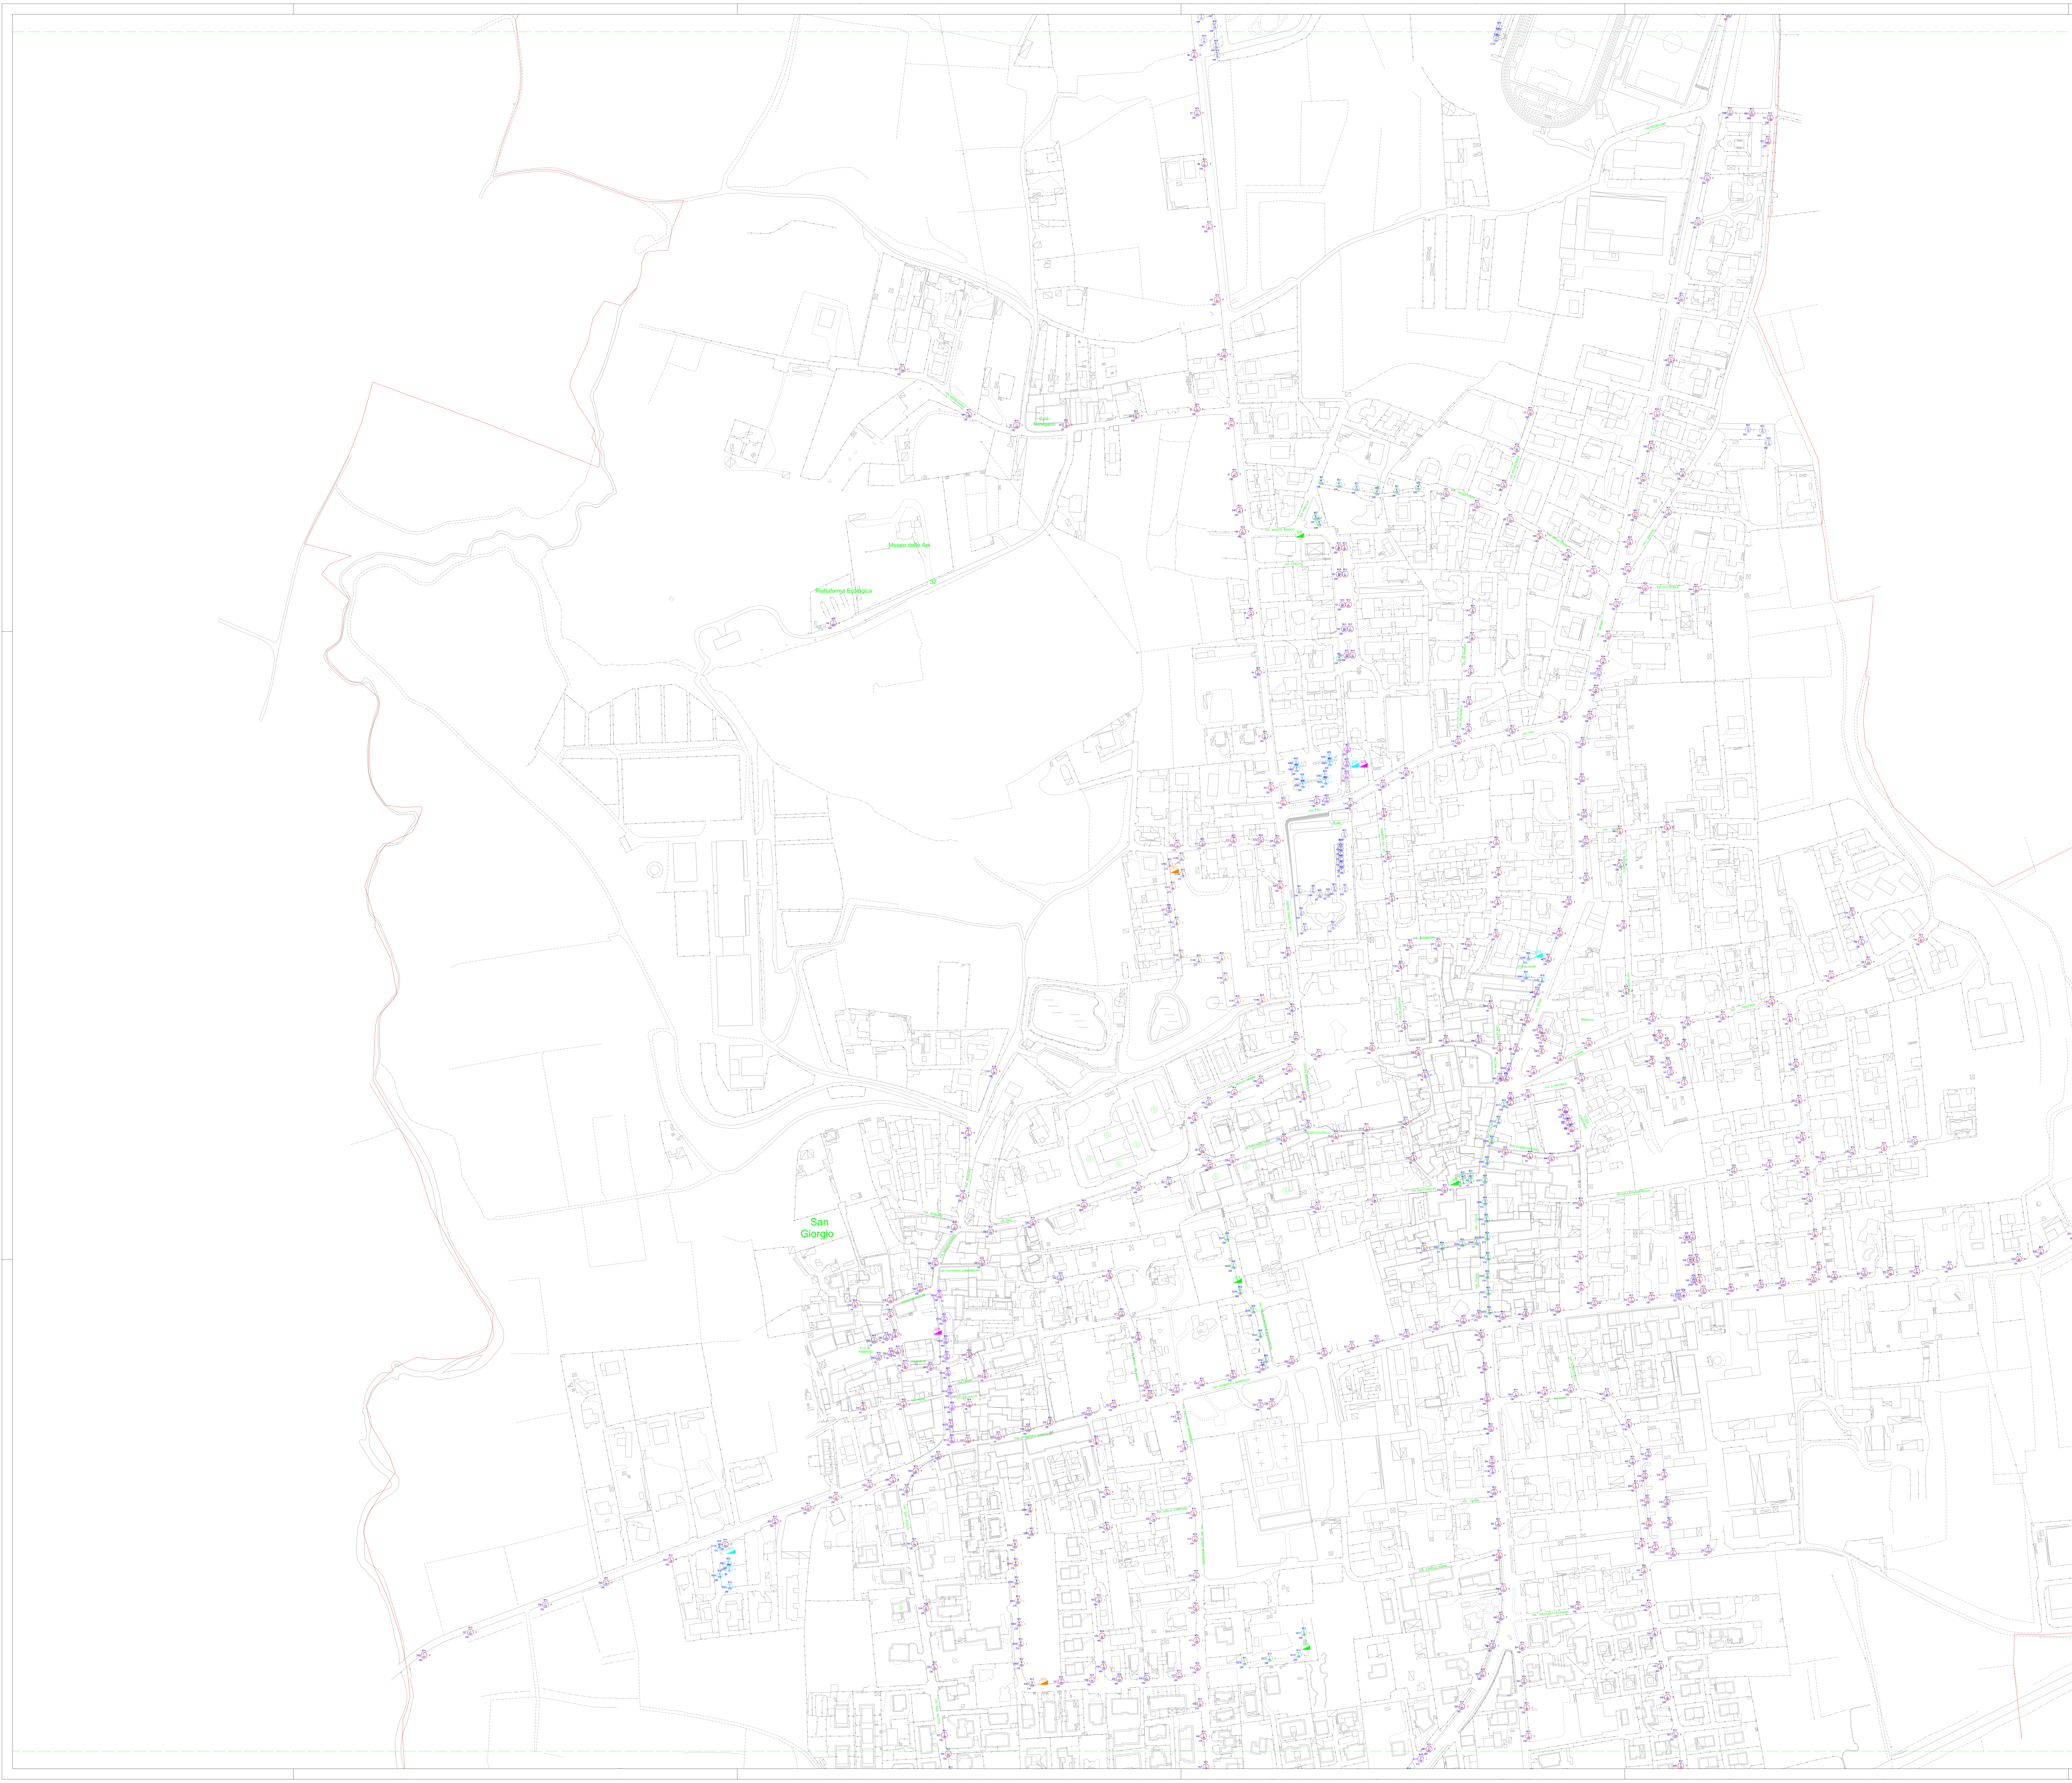

STUDIO ARDIZZONE DIEGO
ELETTROTECNICO
CERTIFICATO ISO 9001:2000

Via Gennaro Sora n. 10
24020 Fiorano al Serio (BG)
Tel. 035711020 Fax 035738703
www.studioardizzone.it
info@studioardizzone.it

COMMITTENTE:	COMUNE DI BREGNANO PIAZZA IV NOVEMBRE, 9 22070 BREGNANO (CO)	TAVOLA:	R2
PROGETTO:	PIANO REGOLATORE DELL' ILLUMINAZIONE COMUNALE	DATA:	MARZO 2014
		SCALA:	1:2000
OGGETTO:	TAVOLA RILIEVO IMPIANTO ZONA 2	DISEGNATO:	Devis Per. Ind. Magri
		COMMESSA: 2205	RC: MAGRI

REVISIONE	DATA	DESCRIZIONE	DISEGNATO	VERIFICATO
00	26/03/2014	EMISSIONE INIZIALE	MAGRI	ARDIZZONE

I PRESENTI DISEGNI HANNO SOLAMENTE VALIDITA' PER GLI IMPIANTI ELETTRICI E NON A FINI ARCHITETTONICI.
Non e' permesso consegnare a terzi o riprodurre questo documento ne' utilizzare il contenuto o renderlo comunque noto a terzi senza la nostra autorizzazione esplicita. Ogni infrazione comporta il risarcimento dei danni subiti. E' fatta riserva di tutti i diritti derivati da brevetti o modelli. Copying of this document, and giving it to others and the use or communication of the contents thereof, are forbidden without express authority. Offenders are liable to the payment of damages. All right are reserved in the event of the grant of a patent or the registration of a utility model or design.

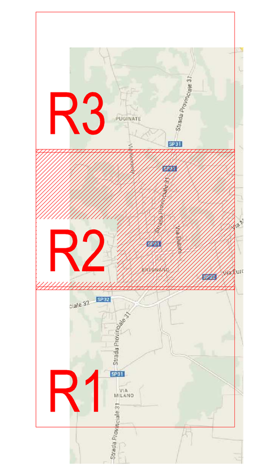

Il Progettista
(Ardizzone Per. Ind. Diego)

PER DETTAGLI SULLA SIMBOLOGIA UTILIZZATA
VEDERE L'ALLEGATO "LG" LEGENDA PER DISEGNI